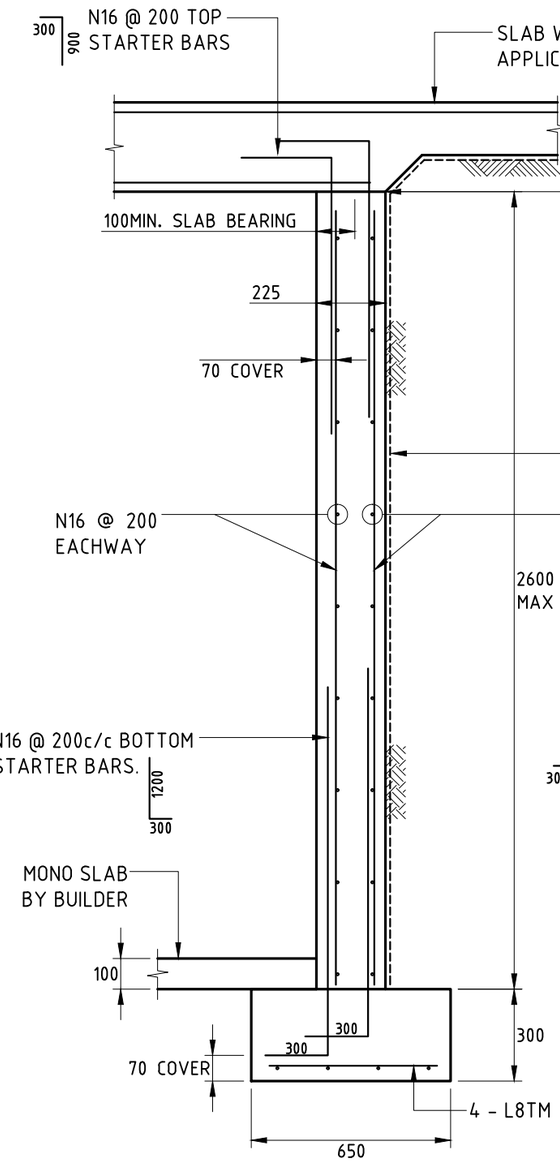

RW3 DETAIL 1:20

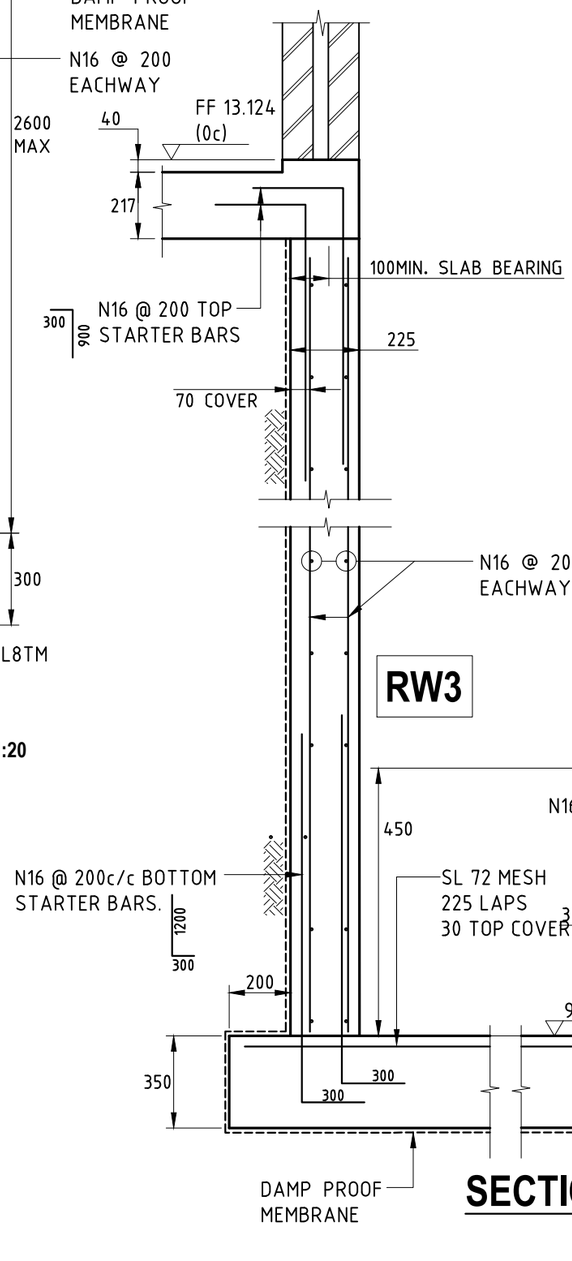

SECTION 2 / S1 1:20

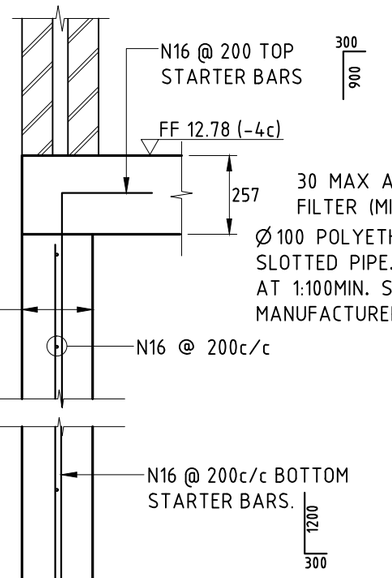

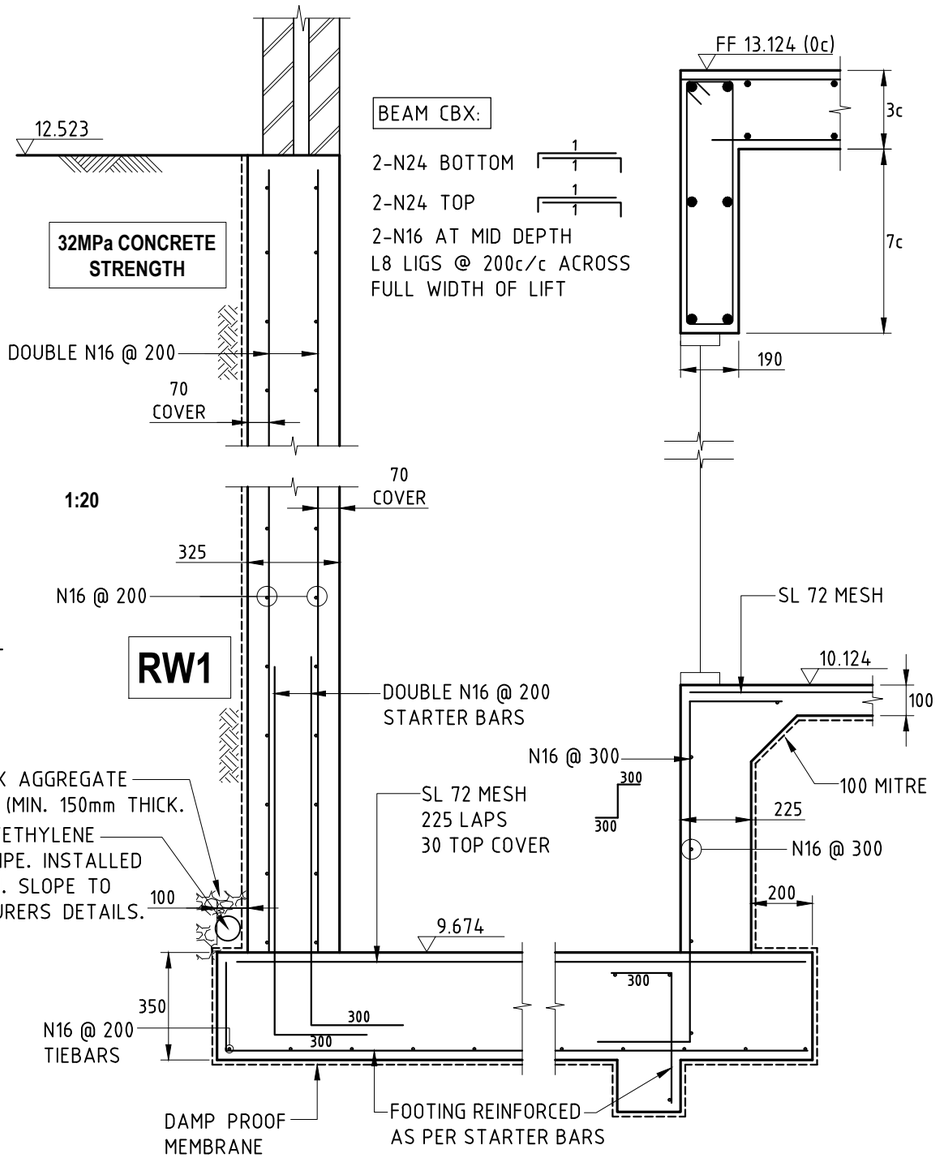

SECTION 1 / S1 1:20

Robert David
MIEAust CPEng
Chartered Professional Engineer
Membership No. 259960
The Institution of Engineers, Australia
I E Aust

ADVANCED BUILDING ENGINEERS PTY LTD
ABN 63 120 673 832 ACN 120 673 832
632 NEWCASTLE STREET, LEEDERVILLE, WA 6007.
T. 08 9228 4644, F. 08 9328 2937 www.abewa.com.au

PROJECT

DRAWING TITLE
RETAINING WALL DETAILS - 2 & LIFT PIT DETAILS

DRAWN		APPROVED BY:	SHEET S4
DESIGNED			
CHECKED		SCALE: 1:100	REV 5